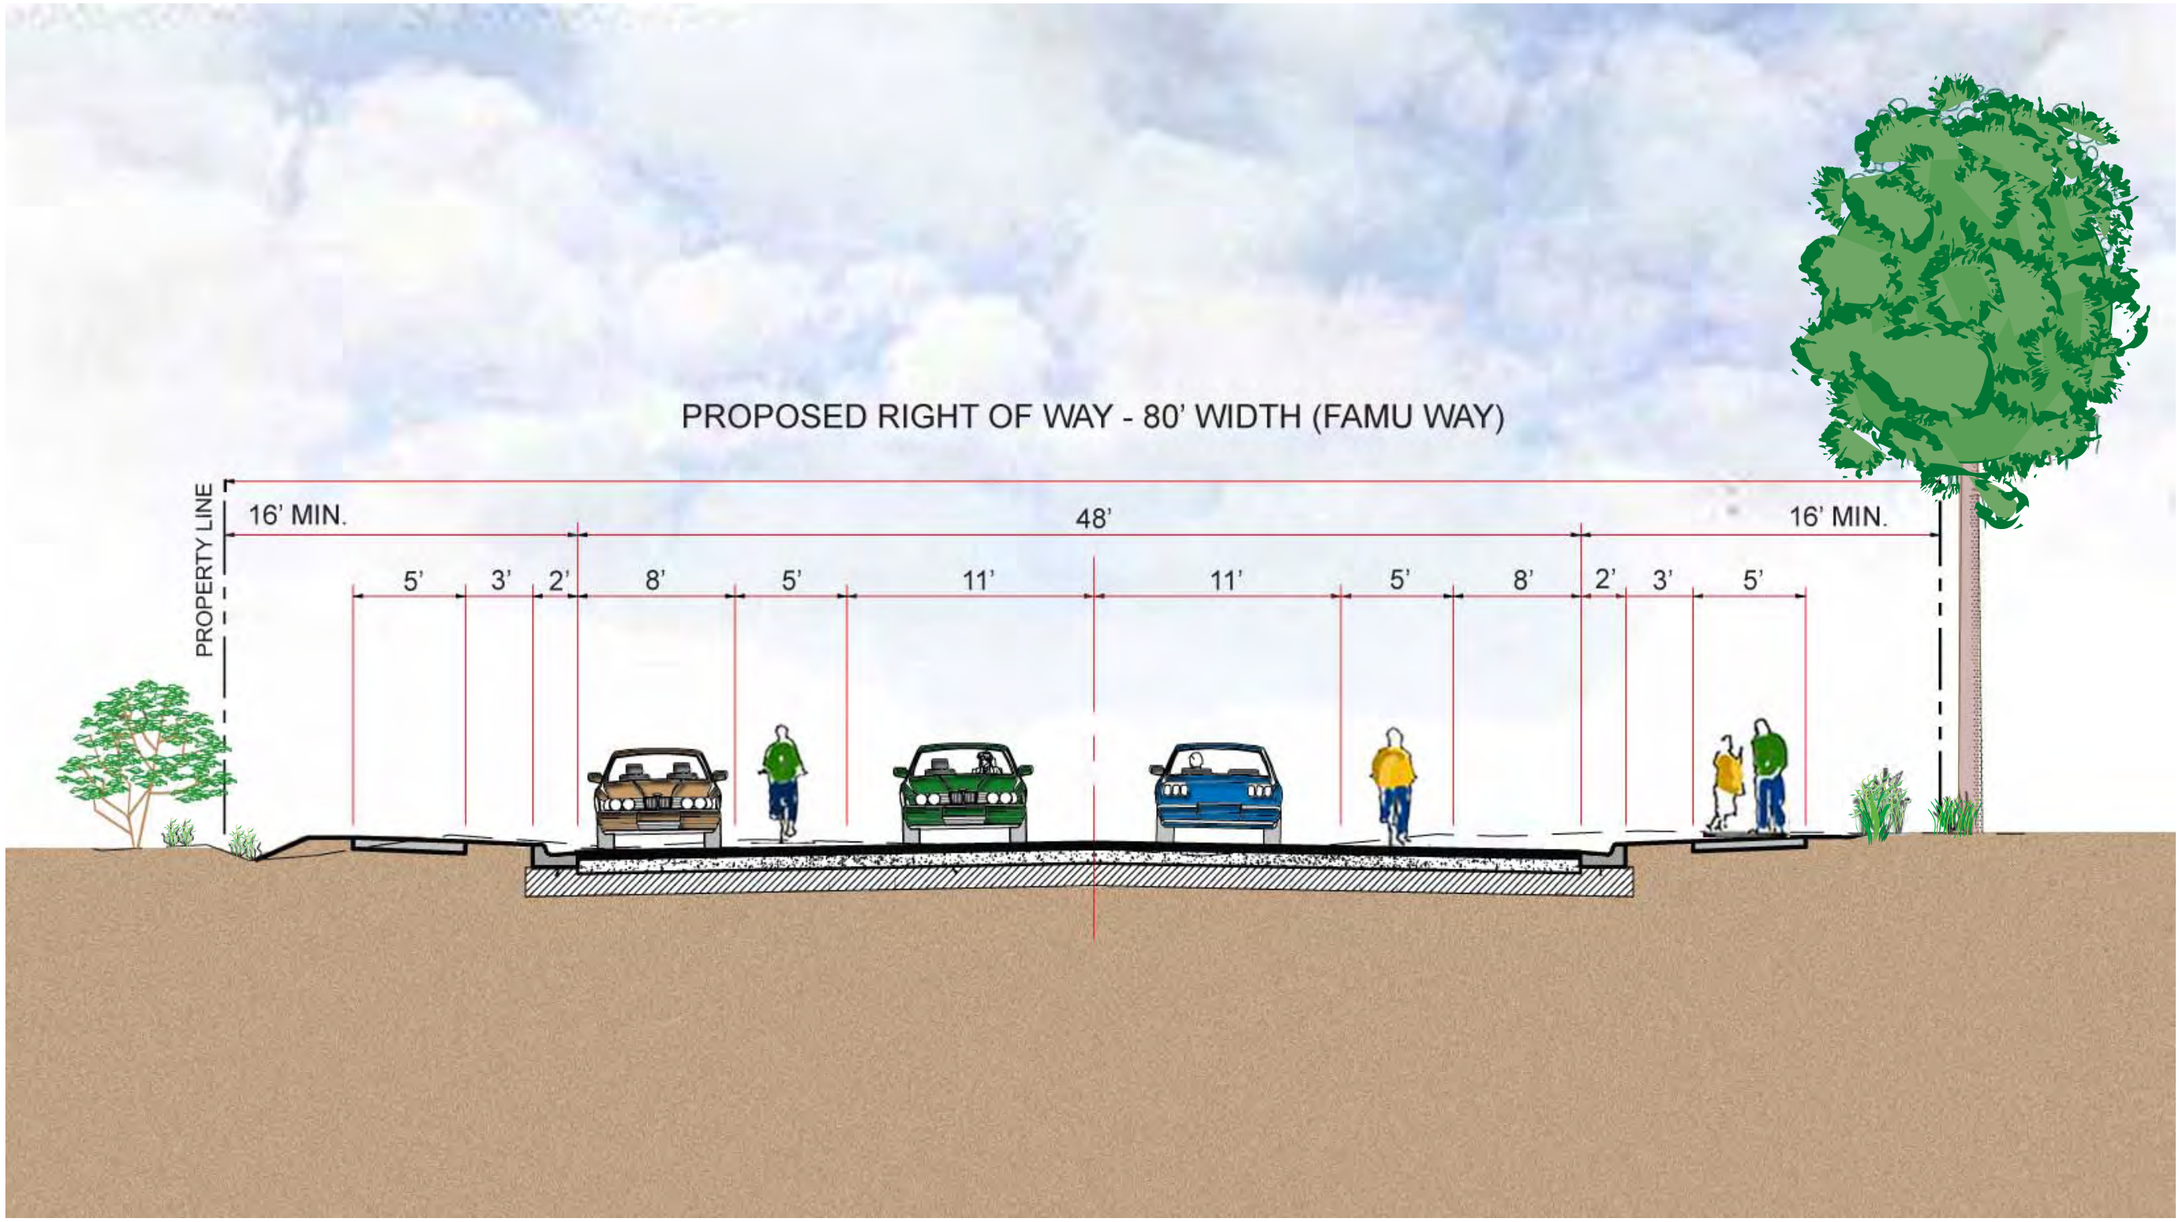


- Two travel lanes (11' wide)
- Bike Lanes on both sides (5' wide)
- Parking on both sides (8' wide)
- Sidewalk and/or multipurpose trail on both sides

GENESIS GROUP
FROM VISION TO REALITY
GGI, LLC dba GENESIS GROUP
2507 CALLAWAY ROAD, SUITE 100
TALLAHASSEE, FLORIDA 32303
(850) 224-4400 (850) 681-3600 FAX
FL CA 00009660
FL LB 0006816
FL LC 26000202

PREPARED FOR
CITY OF TALLAHASSEE

THE CITY OF TALLAHASSEE
PROJECT MANAGEMENT DIVISION
300 SOUTH ADAMS STREET
TALLAHASSEE, FLORIDA 32301
(850) 891-8700 (850) 891-8237 FAX

**FAMU WAY EXTENSION**

SHEET TITLE

**TYPICAL SECTION**

EXHIBIT NUMBER

Page 2

DATE

03/27/08

June 16, 2008 (16:00:33 EST)
G:\CITY\016\101\CADD\ARCGIS\AERIALOVERALL.DWG